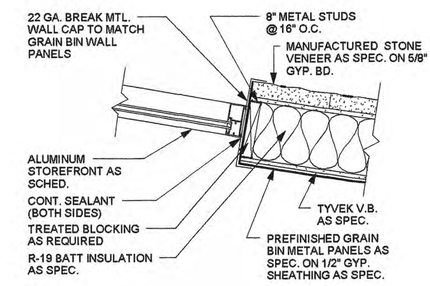

1 PLAN DETAIL 1
1" = 1'-0"

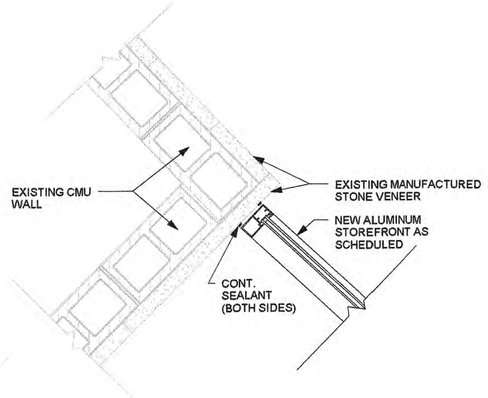

2 PLAN DETAIL 2
1" = 1'-0"

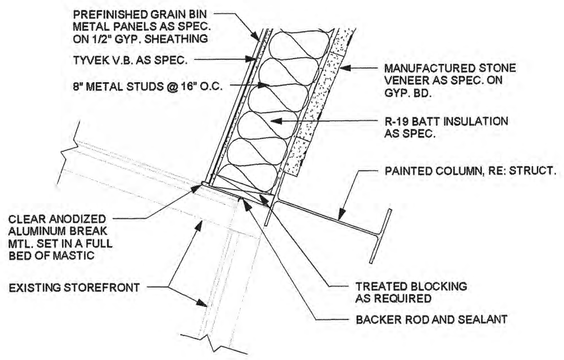

3 PLAN DETAIL 3
1" = 1'-0"

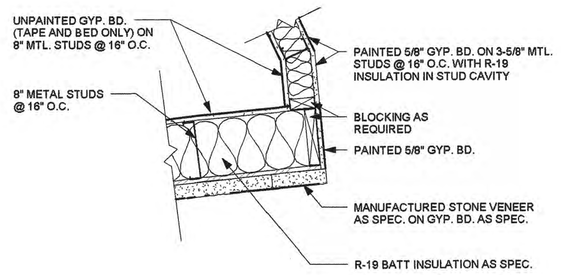

4 PLAN DETAIL 4
1" = 1'-0"

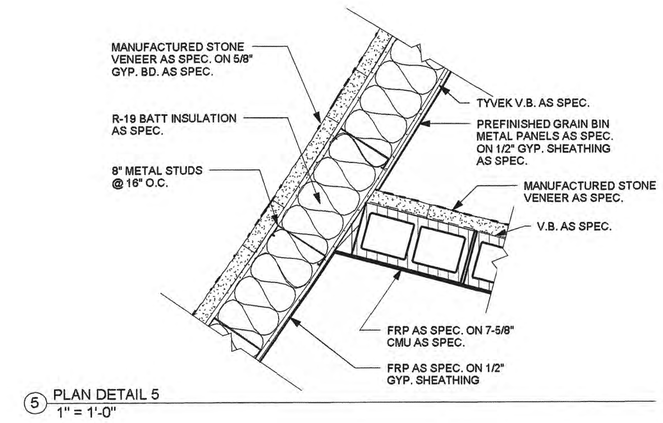

5 PLAN DETAIL 5
1" = 1'-0"

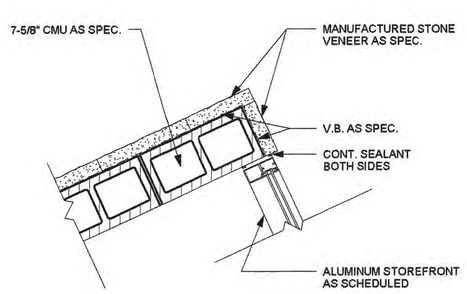

6 PLAN DETAIL 6
1" = 1'-0"

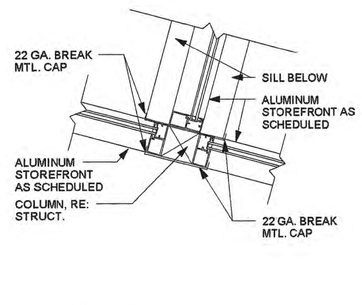

7 PLAN DETAIL 7
1" = 1'-0"

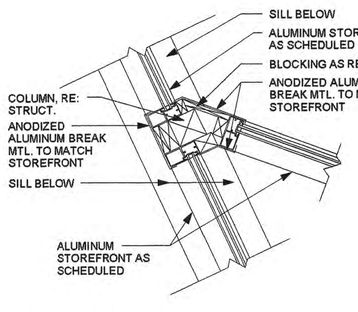

8 PLAN DETAIL 8
1" = 1'-0"

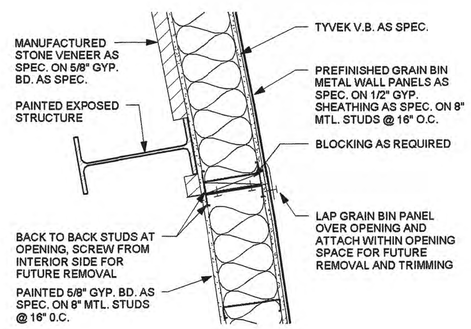

9 PLAN DETAIL 9
1" = 1'-0"

NOTE:
ISSOLATE DISSIMILAR METALS AS REQUIRED

NOTE:
PER THE SPECIFICATION, EXTERIOR CMU SHALL HAVE DRY-BLOCK BLOCK ADMIXTURE INTEGRAL THROUGHOUT

NOTE:
METAL WALL PANELS SHALL BE EITHER SELECTED FROM MBCI'S FULL RANGE OF COLORS (SIGNATURE 200, SIGNATURE 300, AND SIGNATURE 300 METALLIC) OR BE FIELD PAINTED AS REQUIRED ON A STANDARD STOCK PERFORATED METAL PANEL

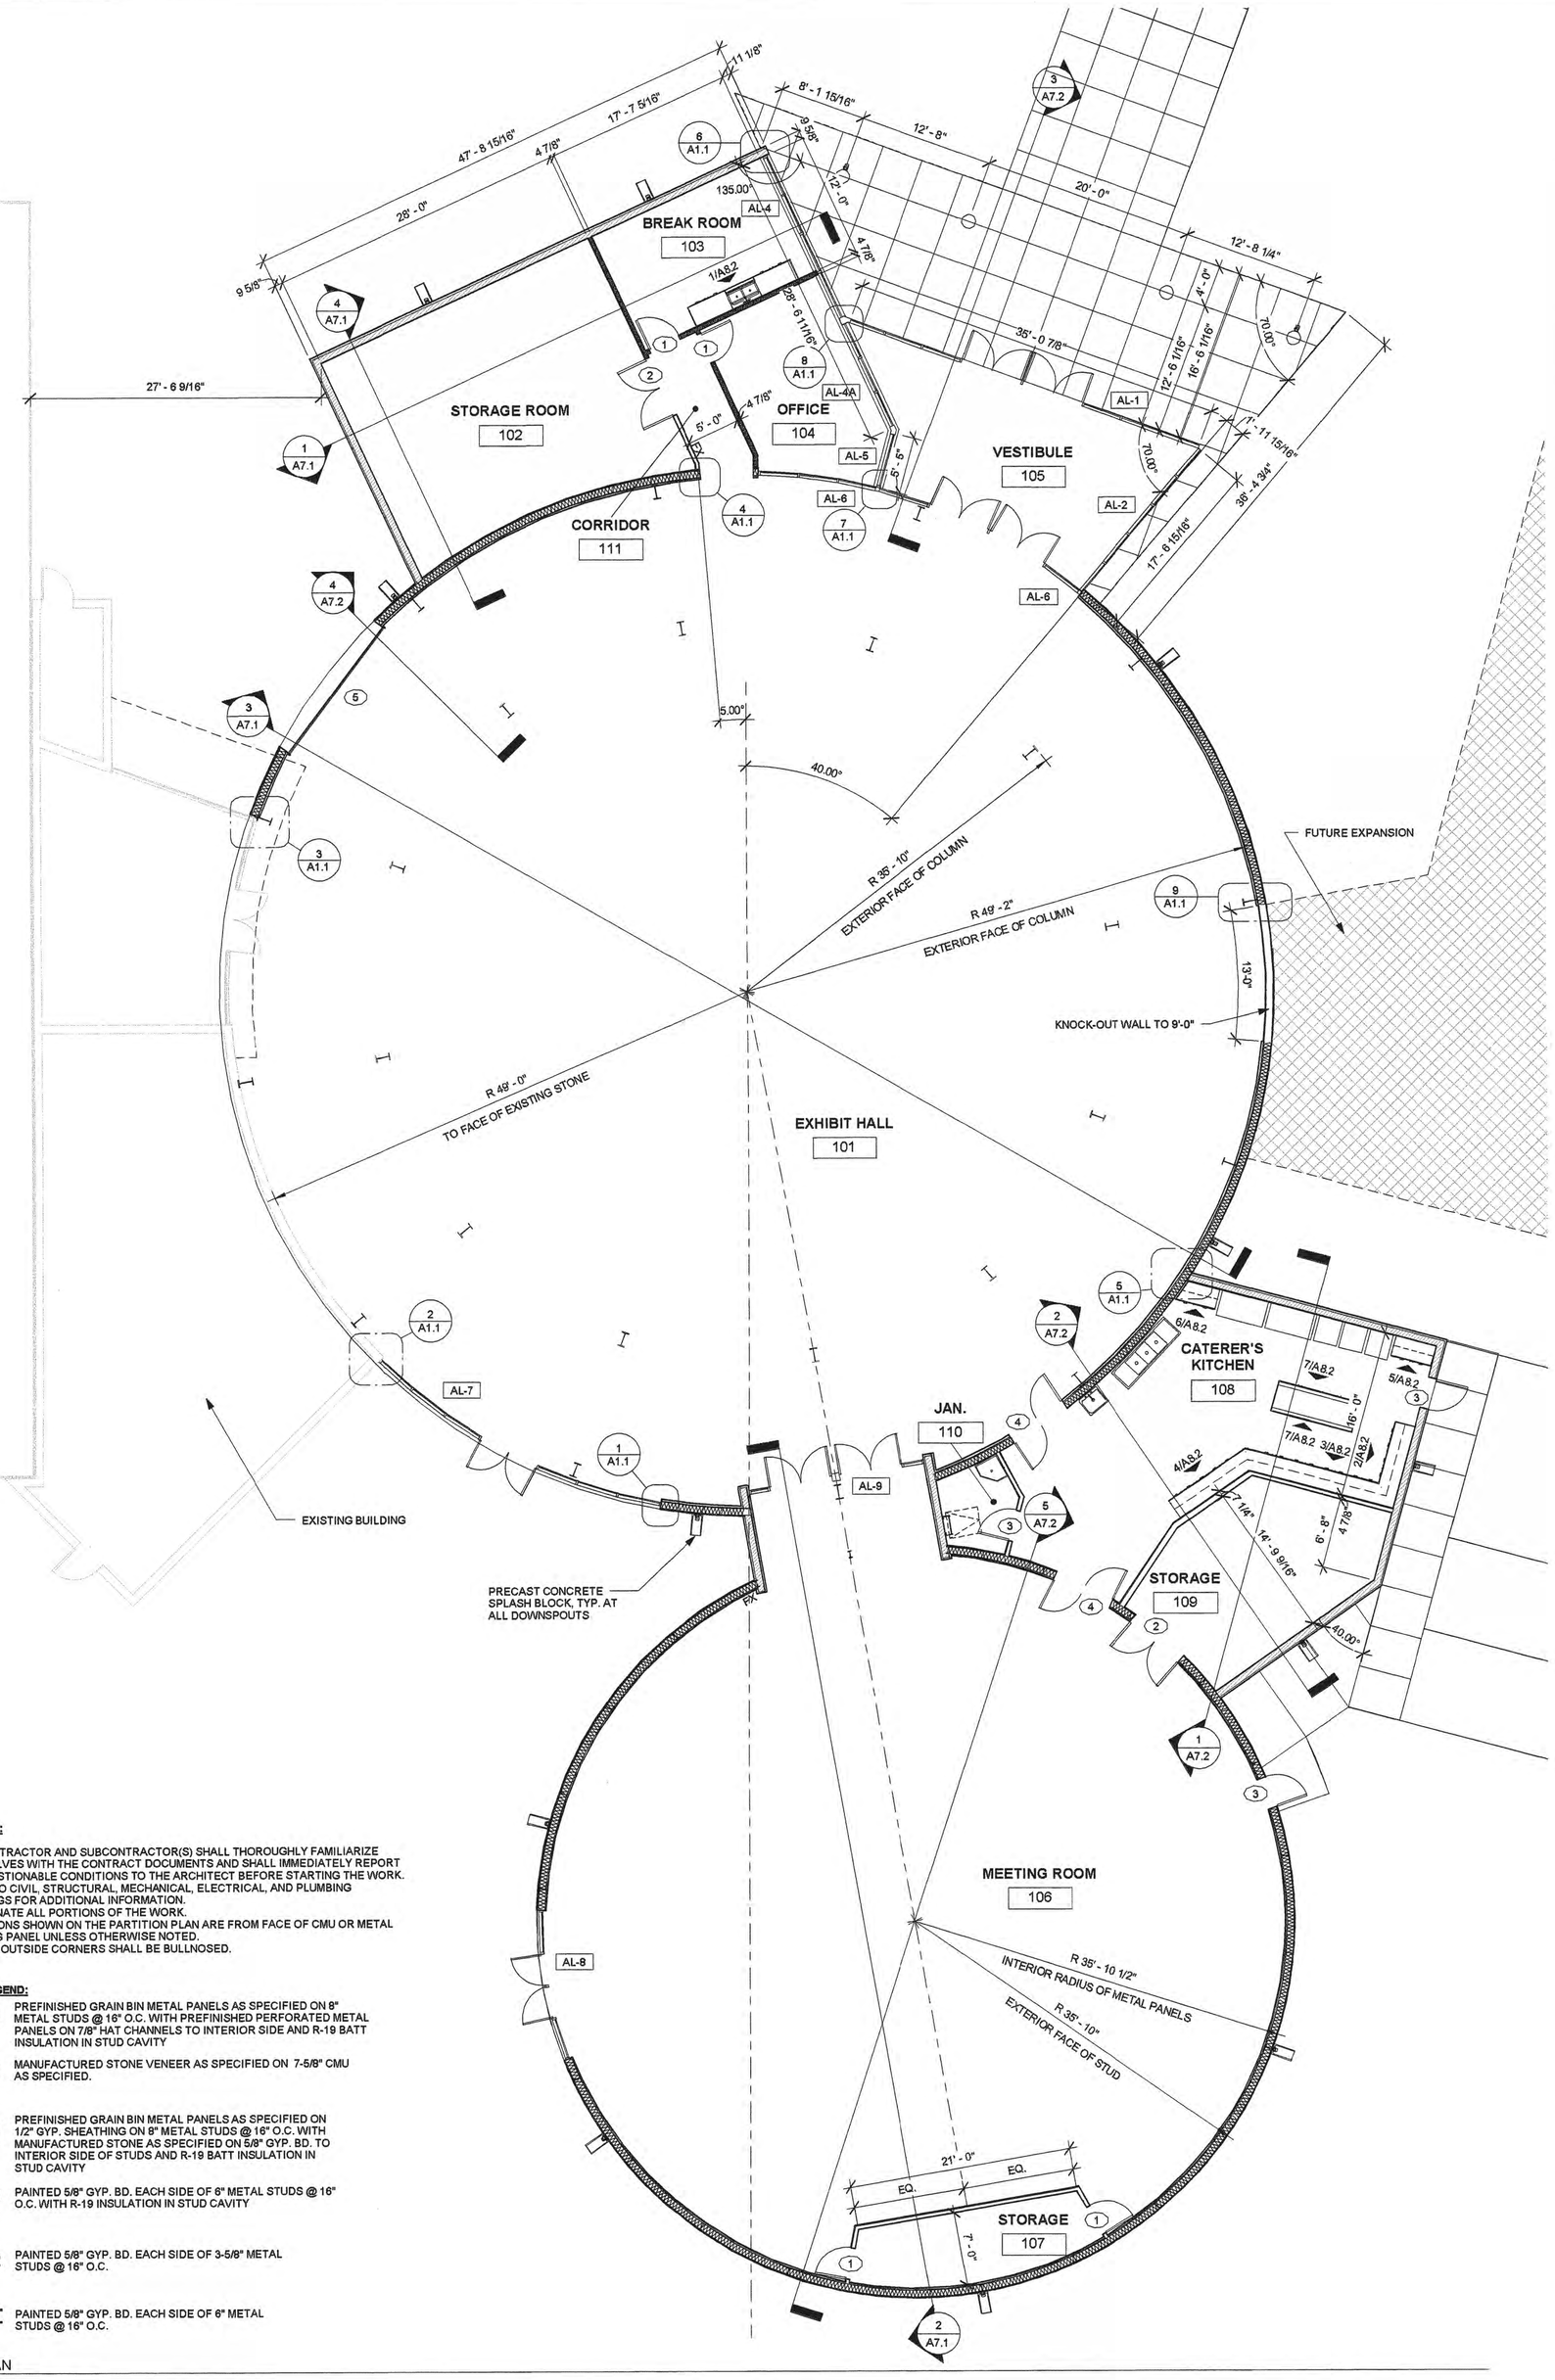

FLOOR PLAN
1/8" = 1'-0"

GENERAL NOTES:

1. THE CONTRACTOR AND SUBCONTRACTOR(S) SHALL THOROUGHLY FAMILIARIZE THEMSELVES WITH THE CONTRACT DOCUMENTS AND SHALL IMMEDIATELY REPORT ALL QUESTIONABLE CONDITIONS TO THE ARCHITECT BEFORE STARTING THE WORK.
2. REFER TO CIVIL, STRUCTURAL, MECHANICAL, ELECTRICAL, AND PLUMBING DRAWINGS FOR ADDITIONAL INFORMATION.
3. COORDINATE ALL PORTIONS OF THE WORK.
4. DIMENSIONS SHOWN ON THE PARTITION PLAN ARE FROM FACE OF CMU OR METAL BUILDING PANEL UNLESS OTHERWISE NOTED.
5. ALL CMU OUTSIDE CORNERS SHALL BE BULLNOSED.

FLOOR PLAN LEGEND:

- PREFINISHED GRAIN BIN METAL PANELS AS SPECIFIED ON 8" METAL STUDS @ 16" O.C. WITH PREFINISHED PERFORATED METAL PANELS ON 7/8" HAT CHANNELS TO INTERIOR SIDE AND R-19 BATT INSULATION IN STUD CAVITY
- MANUFACTURED STONE VENEER AS SPECIFIED ON 7-5/8" CMU AS SPECIFIED.
- PREFINISHED GRAIN BIN METAL PANELS AS SPECIFIED ON 1/2" GYP. SHEATHING ON 8" METAL STUDS @ 16" O.C. WITH MANUFACTURED STONE AS SPECIFIED ON 5/8" GYP. BD. TO INTERIOR SIDE OF STUDS AND R-19 BATT INSULATION IN STUD CAVITY
- PAINTED 5/8" GYP. BD. EACH SIDE OF 6" METAL STUDS @ 16" O.C. WITH R-19 INSULATION IN STUD CAVITY
- PAINTED 5/8" GYP. BD. EACH SIDE OF 3-5/8" METAL STUDS @ 16" O.C.
- PAINTED 5/8" GYP. BD. EACH SIDE OF 6" METAL STUDS @ 16" O.C.

MWM Architects, Inc.
2574 74th St., Ste. 201
Lubbock, Texas 79423
806.745.7707

Structural Engineer
MWM Architects, Inc.
2574 74th St., Ste. 201
Lubbock, Texas 79423
806.745.7707

Hugo Reed and Associates, Inc.
1601 Avenue N.
Lubbock, Texas 79401
806.763.3891

BSA Consulting Engineers, PLLC
14302 FM 1730
Lubbock, Texas 79424
806.780.0129

AMERICAN MUSEUM OF AGRICULTURE - PHASE II

LUBBOCK, TEXAS

FLOOR PLAN

MWM PROJECT #	0811-4
DATE	11-10-11
DRAWN BY	LMM
CHECKED BY	JRM

A1.1